SUBMITTAL

CHANNEL TYPES

PROJECT CHECKLIST

STYLE:

- ❑ FLUSH CHANNEL
- ❑ FLUSH CHANNEL WITH DIFFUSER
- ❑ RECESSED CHANNEL WITH DIFFUSER

LENGTH:_____

MOUNTING TYPE:

- ❑ PUSH LATCH / MAGNET MOUNTING
- ❑ CORE MOUNTING
- ❑ TRIMLESS (RECESSED CHANNEL ONLY)

DEVICE 1 TYPE:_____

DEVICE 1 LOCATION:_____

DEVICE 2 TYPE:_____

DEVICE 2 LOCATION:_____

DEVICE 3 TYPE:_____

DEVICE 3 LOCATION:_____

DEVICE 4 TYPE:_____

DEVICE 4 LOCATION:_____

DEVICE 5 TYPE:_____

DEVICE 5 LOCATION:_____

END CONDITIONS:


- ❑ NO END CAPS
- ❑ LEFT END CAP
- ❑ RIGHT END CAP
- ❑ BOTH END CAPS

HOUSING COLOR (RECESSED CHANNEL):


- ❑ BLACK POLYMER - B17
- ❑ WHITE POLYMER - RAL 9016

CHANNEL FINISH:


- ❑ BLACK - PRICE B17
- ❑ WHITE - RAL 9016
- ❑ ANODIZED - CLEAR SATIN
- ❑ ANODIZED - CHAMPAGNE SATIN
- ❑ ANODIZED - LIGHT BRONZE SATIN
- ❑ ANODIZED - MEDIUM BRONZE SATIN
- ❑ ANODIZED - DARK BRONZE SATIN
- ❑ ANODIZED - BLACK SATIN

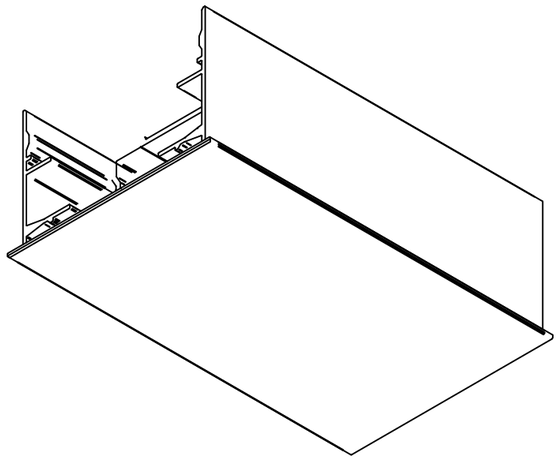

ISO VIEW
FLUSH CHANNEL

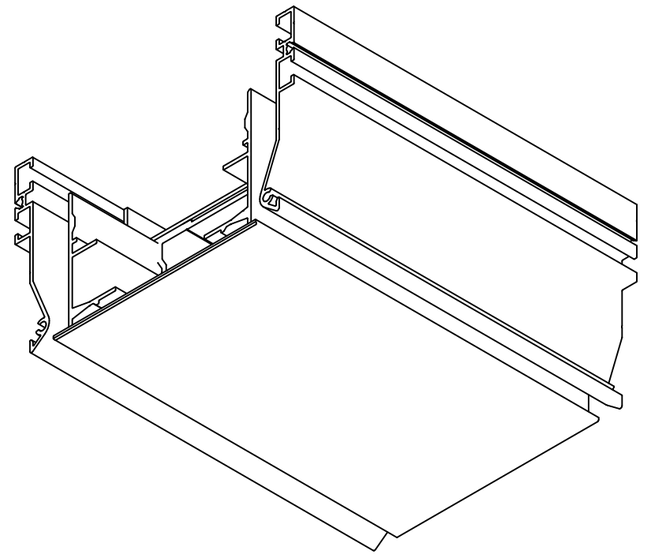

ISO VIEW
FLUSH CHANNEL WITH DIFFUSER

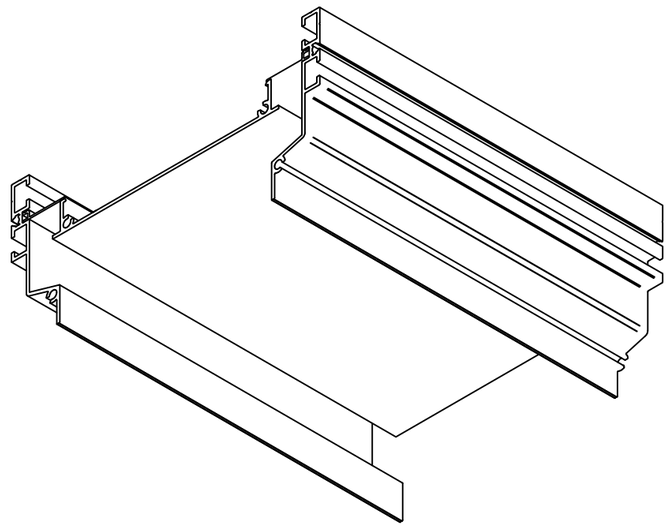

ISO VIEW
RECESSED CHANNEL WITH DIFFUSER

Lindner PARC
PARC-CEILINGS.COM

CONSTRUCTION:
- FLUSH CHANNEL
  - ALUMINUM EXTRUSION
  - ALUMINUM SHEET
  - STEEL SHEET
- RECESSED CHANNEL
  - ALUMINUM EXTRUSION
  - ALUMINUM SHEET
  - STEEL SHEET

FINISH:
- SIGHT BLOCK – BLACK
- END CAP SCREWS – MATCH CHANNEL FINISH
- ALL HARDWARE; MILL FINISH UNLESS OTHERWISE SPECIFIED

ELECTRICAL SERVICE
- SEE SPECIFIC NODE DEVICE REQUIREMENTS

MECHANICAL SERVICE
- CONTACT PRICE SALES REPRESENTATIVE

CONTROLS
- CONTROLS BY OTHERS

ASSEMBLY AND INSTALLATION
- ALL COMPONENTS SHOWN ARE FACTORY ASSEMBLED BY PARC UNLESS OTHERWISE NOTED
- ALL INSTALLATION BY OTHERS AND METHODS SHOWN ARE NOTIONAL
- (ASSY BY OTHERS): PROVIDED BY PARC, FIELD ASSEMBLED BY OTHERS
- (BY OTHERS): PROVIDED AND FIELD ASSEMBLED BY OTHERS

NOTES:
- DIMENSIONS SHOWN IN PARENTHESES ARE FOR REFERENCE ONLY (X.XX)
- METRIC DIMENSIONS SHOWN IN BRACKETS [X.XX]
- PRODUCT FINISH MAY VARY IN TONE, GLOSS AND TEXTURE; VARIATIONS ARE WITHIN PARC QUALITY STANDARDS
- TBC: DETAILS TO BE CONFIRMED
- REFERENCE SUBMITTAL 272380 FOR PLENUM DETAILS
- FLUSH CHANNEL WEIGHT = 2.3 KG / LIN. M
- FLUSH CHANNEL WITH DIFFUSER WEIGHT = 4.1 KG / LIN. M
- RECESSED CHANNEL WITH DIFFUSER WEIGHT = 2.6 KG / LIN. M

REV	DATE	DRAWN BY	CHECKED BY
G	2022-02-08	JAC	MLH
F	2021-09-19	NLD	JAC
E	2021-03-19	NPT	MLH
D	2020-05-27	NPT	MLH
C	2020-03-25	NPT	MLH
B	2020-03-12	NPT	MLH
A	2019-11-27	NPT	MLH

ALL DIMENSIONS IN INCHES UNLESS OTHERWISE SPECIFIED

TOLERANCES UNLESS OTHERWISE SPECIFIED

LINEAR	X.X ± .06	X.XX ± .03	X.XXX ± .01	INCHES
ANGULAR	X ± 1	X.X ± .5	X.XX ± .25	DEGREES


PROJECT

DRAWING TITLE
NODE CHANNEL


SUBMITTAL NUMBER **271710** | SHEET 1 OF 9 | SIZE B

© COPYRIGHT LINDNER CANADA 2024

FLUSH CHANNEL - CORE MOUNTING

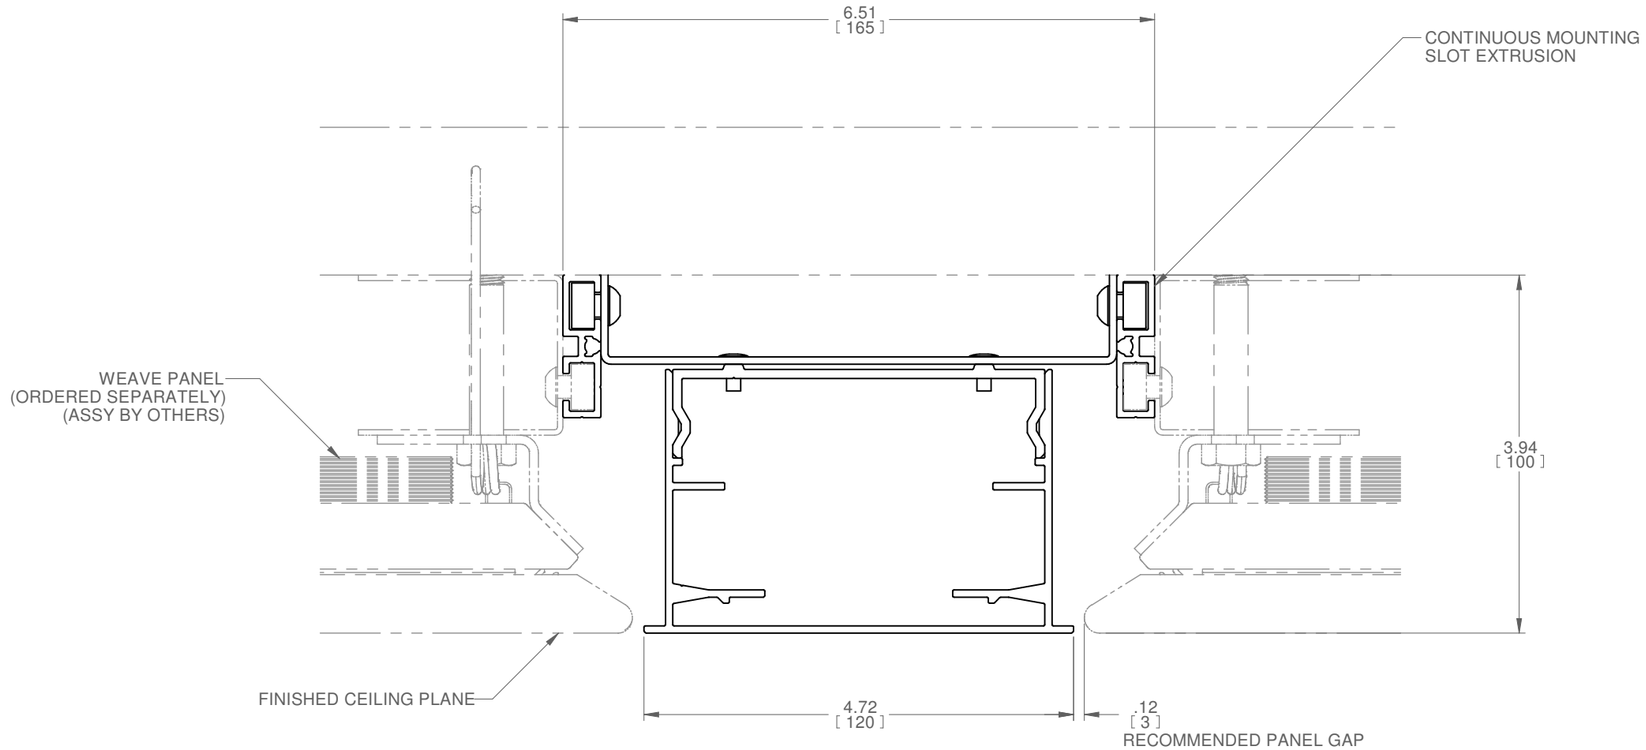

ELEVATION VIEW

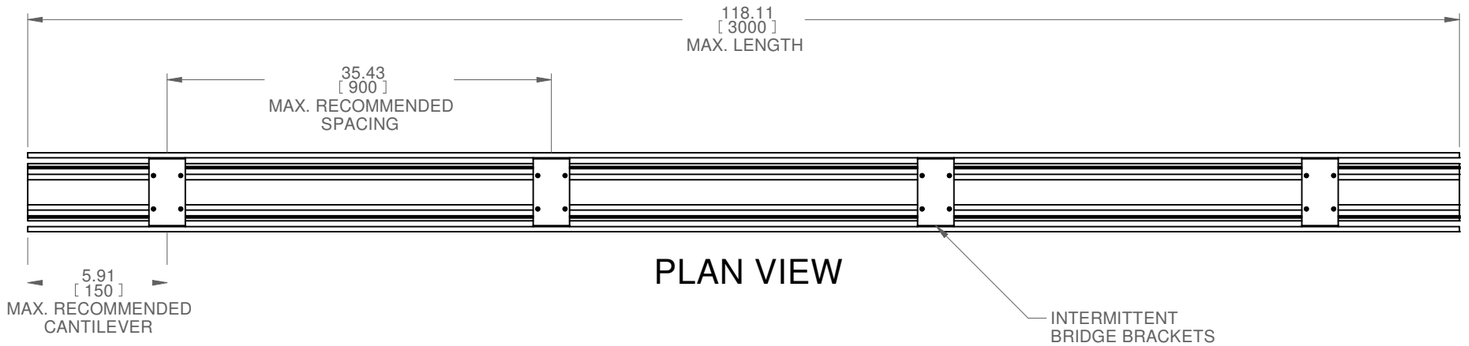

PLAN VIEW

Lindner PARC

PARC-CEILINGS.COM

CONSTRUCTION:
- FLUSH CHANNEL
  - ALUMINUM EXTRUSION
  - ALUMINUM SHEET
  - STEEL SHEET
- RECESSED CHANNEL
  - ALUMINUM EXTRUSION
  - ALUMINUM SHEET
  - STEEL SHEET

FINISH:
- SIGHT BLOCK – BLACK
- END CAP SCREWS – MATCH CHANNEL FINISH
- ALL HARDWARE; MILL FINISH UNLESS OTHERWISE SPECIFIED

ELECTRICAL SERVICE
- SEE SPECIFIC NODE DEVICE REQUIREMENTS

MECHANICAL SERVICE
- CONTACT PRICE SALES REPRESENTATIVE

CONTROLS
- CONTROLS BY OTHERS

ASSEMBLY AND INSTALLATION
- ALL COMPONENTS SHOWN ARE FACTORY ASSEMBLED BY PARC UNLESS OTHERWISE NOTED
- ALL INSTALLATION BY OTHERS AND METHODS SHOWN ARE NOTIONAL
- (ASSY BY OTHERS): PROVIDED BY PARC, FIELD ASSEMBLED BY OTHERS
- (BY OTHERS): PROVIDED AND FIELD ASSEMBLED BY OTHERS

NOTES:
- DIMENSIONS SHOWN IN PARENTHESES ARE FOR REFERENCE ONLY (X.XX)
- METRIC DIMENSIONS SHOWN IN BRACKETS [X.XX]
- PRODUCT FINISH MAY VARY IN TONE, GLOSS AND TEXTURE; VARIATIONS ARE WITHIN PARC QUALITY STANDARDS
- TBC: DETAILS TO BE CONFIRMED
- REFERENCE SUBMITTAL 272380 FOR PLENUM DETAILS
- FLUSH CHANNEL WEIGHT = 2.3 KG / LIN. M
- FLUSH CHANNEL WITH DIFFUSER WEIGHT = 4.1 KG / LIN. M
- RECESSED CHANNEL WITH DIFFUSER WEIGHT = 2.6 KG / LIN. M

REV	DATE	DRAWN BY	CHECKED BY
G	2022-02-08	JAC	MLH
F	2021-09-19	NLD	JAC
E	2021-03-19	NPT	MLH
D	2020-05-27	NPT	MLH
C	2020-03-25	NPT	MLH
B	2020-03-12	NPT	MLH
A	2019-11-27	NPT	MLH

ALL DIMENSIONS IN INCHES UNLESS OTHERWISE SPECIFIED

TOLERANCES UNLESS OTHERWISE SPECIFIED

LINEAR	X.X ± .06	X.XX ± .03	X.XXX ± .01	INCHES
ANGULAR	X ± 1	X.X ± .5	X.XX ± .25	DEGREES

PROJECT

DRAWING TITLE

NODE CHANNEL


SUBMITTAL NUMBER **271710**

SHEET 2 OF 9


SIZE B

© COPYRIGHT LINDNER CANADA 2024


FLUSH CHANNEL - PUSH LATCH/MAGENT MOUNTING

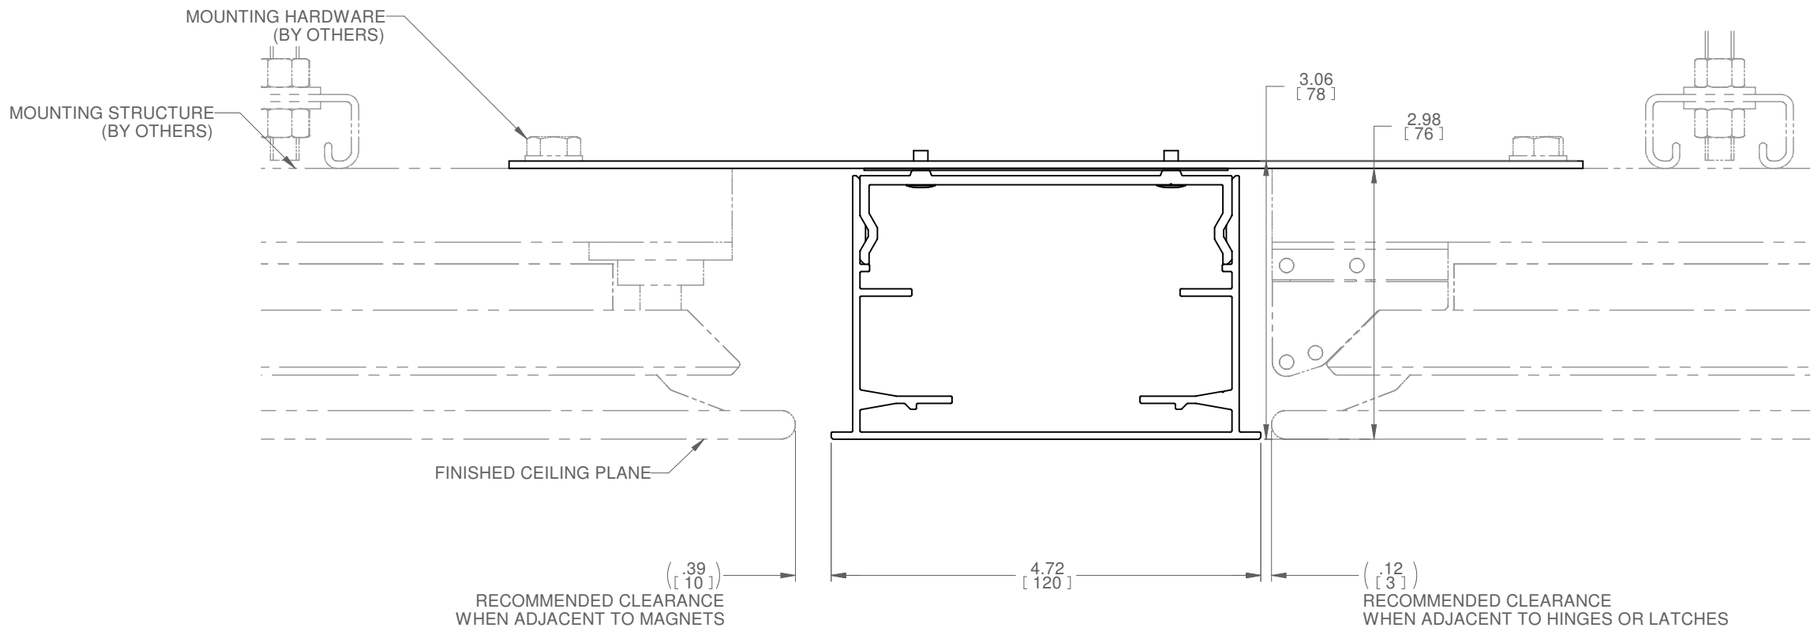

ELEVATION VIEW

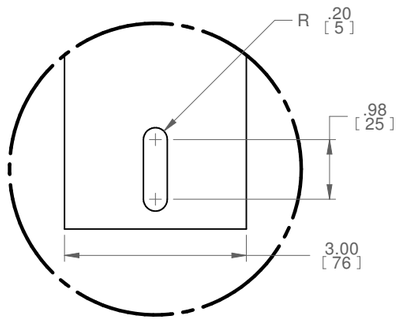

DETAIL A

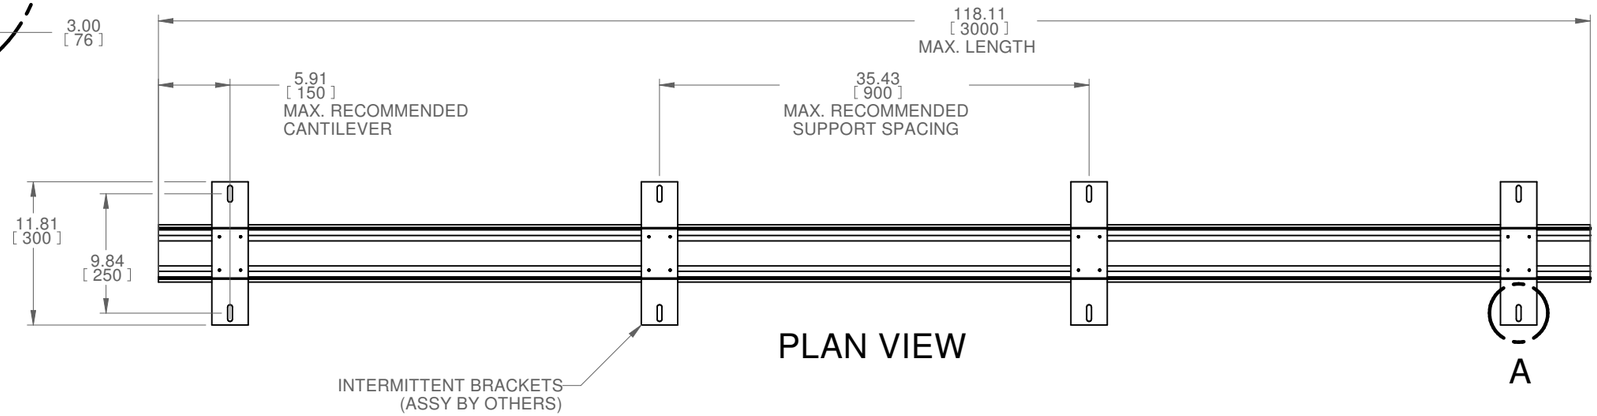

PLAN VIEW

Lindner PARC
PARC-CEILINGS.COM

CONSTRUCTION:
- FLUSH CHANNEL
  - ALUMINUM EXTRUSION
  - ALUMINUM SHEET
  - STEEL SHEET
- RECESSED CHANNEL
  - ALUMINUM EXTRUSION
  - ALUMINUM SHEET
  - STEEL SHEET

FINISH:
- SIGHT BLOCK – BLACK
- END CAP SCREWS – MATCH CHANNEL FINISH
- ALL HARDWARE; MILL FINISH UNLESS OTHERWISE SPECIFIED

ELECTRICAL SERVICE
- SEE SPECIFIC NODE DEVICE REQUIREMENTS

MECHANICAL SERVICE
- CONTACT PRICE SALES REPRESENTATIVE

CONTROLS
- CONTROLS BY OTHERS

ASSEMBLY AND INSTALLATION
- ALL COMPONENTS SHOWN ARE FACTORY ASSEMBLED BY PARC UNLESS OTHERWISE NOTED
- ALL INSTALLATION BY OTHERS AND METHODS SHOWN ARE NOTIONAL
- (ASSY BY OTHERS): PROVIDED BY PARC, FIELD ASSEMBLED BY OTHERS
- (BY OTHERS): PROVIDED AND FIELD ASSEMBLED BY OTHERS

NOTES:
- DIMENSIONS SHOWN IN PARENTHESES ARE FOR REFERENCE ONLY (X.XX)
- METRIC DIMENSIONS SHOWN IN BRACKETS [X.XX]
- PRODUCT FINISH MAY VARY IN TONE, GLOSS AND TEXTURE; VARIATIONS ARE WITHIN PARC QUALITY STANDARDS
- TBC: DETAILS TO BE CONFIRMED
- REFERENCE SUBMITTAL 272380 FOR PLENUM DETAILS
- FLUSH CHANNEL WEIGHT = 2.3 KG / LIN. M
- FLUSH CHANNEL WITH DIFFUSER WEIGHT = 4.1 KG / LIN. M
- RECESSED CHANNEL WITH DIFFUSER WEIGHT = 2.6 KG / LIN. M

REV	DATE	DRAWN BY	CHECKED BY
G	2022-02-08	JAC	MLH
F	2021-09-19	NLD	JAC
E	2021-03-19	NPT	MLH
D	2020-05-27	NPT	MLH
C	2020-03-25	NPT	MLH
B	2020-03-12	NPT	MLH
A	2019-11-27	NPT	MLH

ALL DIMENSIONS IN INCHES UNLESS OTHERWISE SPECIFIED

TOLERANCES UNLESS OTHERWISE SPECIFIED

LINEAR	X.X ± .06	X.XX ± .03	X.XXX ± .01	INCHES
ANGULAR	X ± 1	X.X ± .5	X.XX ± .25	DEGREES


PROJECT

DRAWING TITLE
NODE CHANNEL


SUBMITTAL NUMBER **271710** | SHEET 3 OF 9 | SIZE B

© COPYRIGHT LINDNER CANADA 2024

FLUSH CHANNEL WITH DIFFUSER - CORE MOUNTING

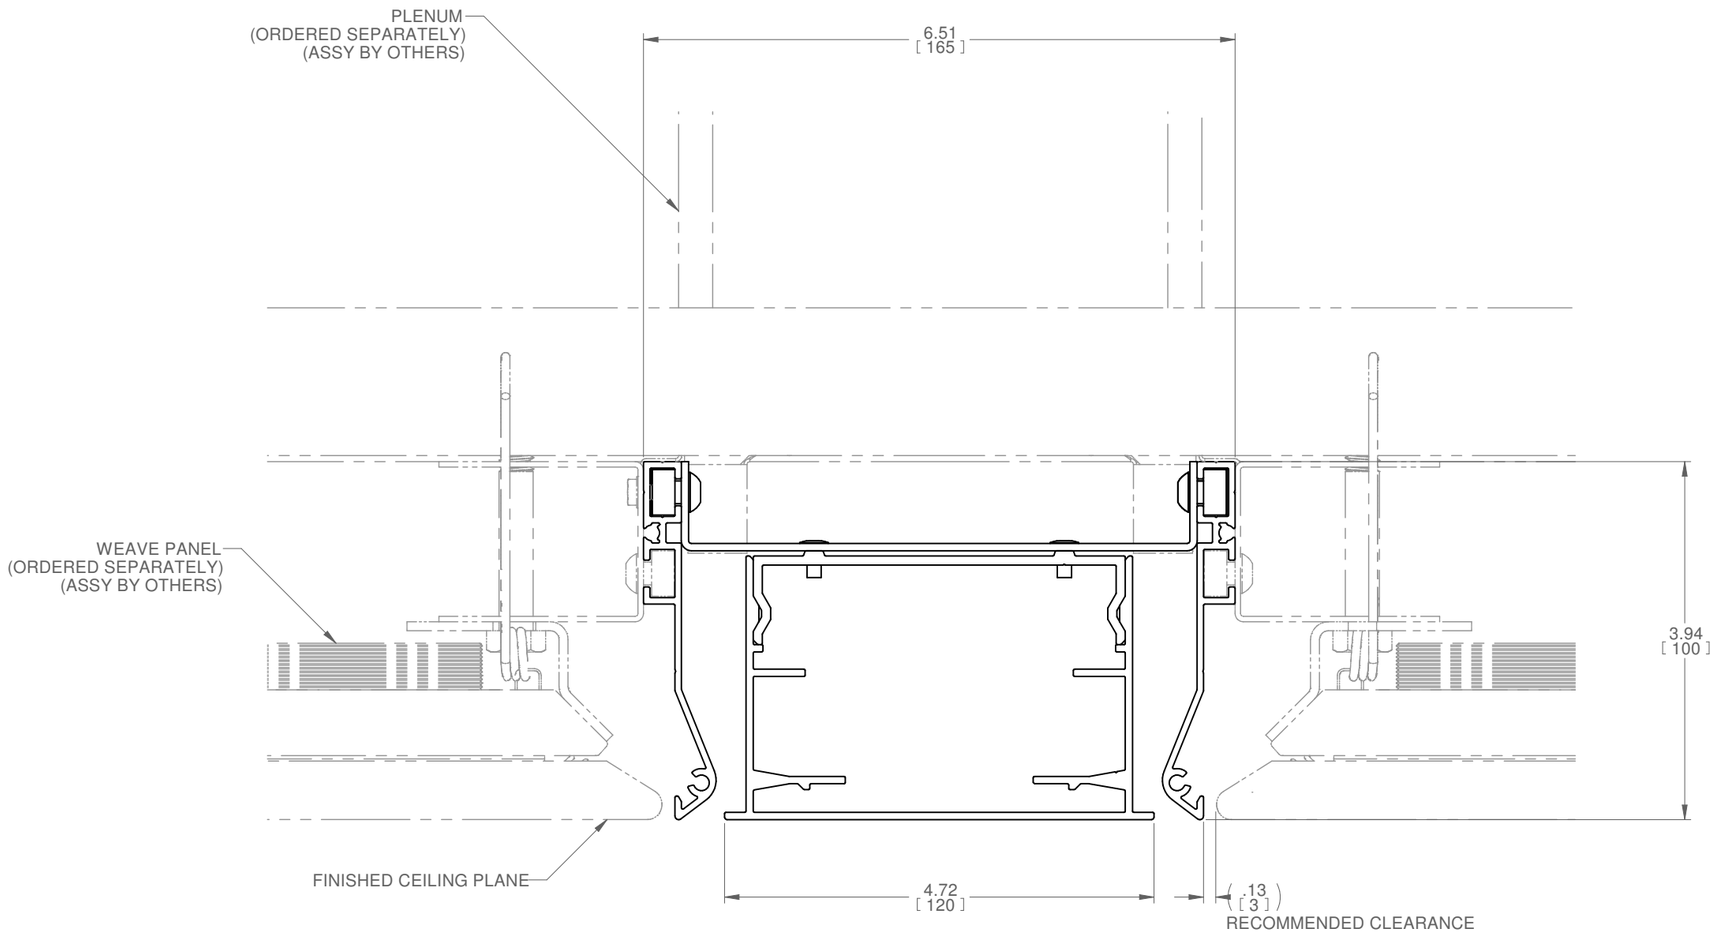

ELEVATION VIEW

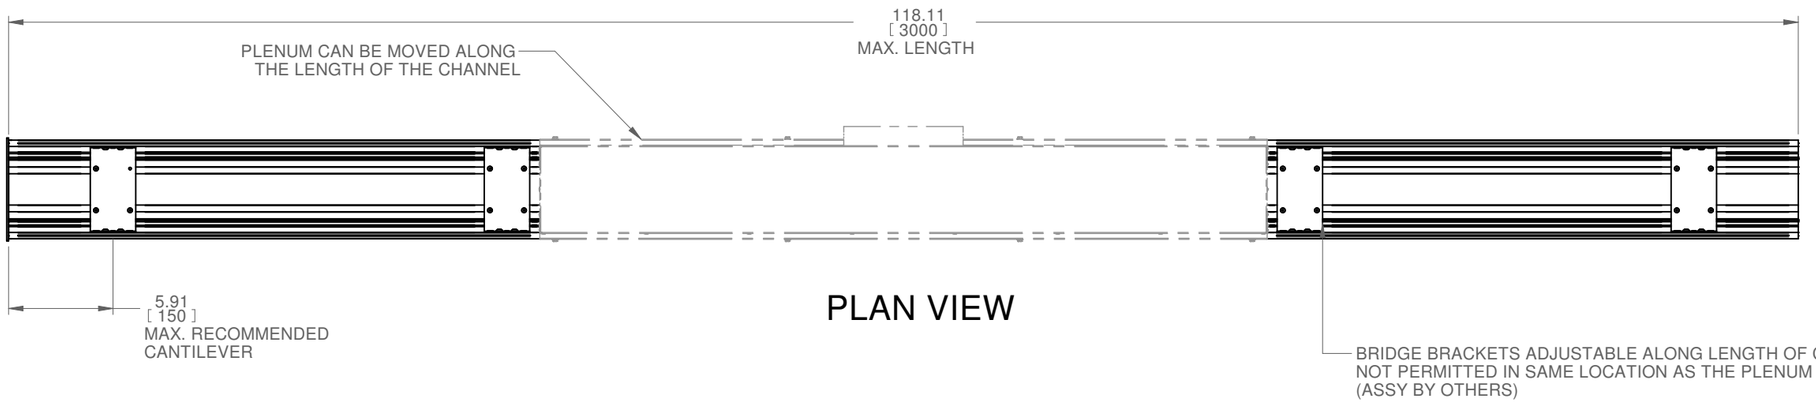

PLAN VIEW

Lindner PARC

PARC-CEILINGS.COM

CONSTRUCTION:
- FLUSH CHANNEL
  - ALUMINUM EXTRUSION
  - ALUMINUM SHEET
  - STEEL SHEET
- RECESSED CHANNEL
  - ALUMINUM EXTRUSION
  - ALUMINUM SHEET
  - STEEL SHEET

FINISH:
- SIGHT BLOCK – BLACK
- END CAP SCREWS – MATCH CHANNEL FINISH
- ALL HARDWARE; MILL FINISH UNLESS OTHERWISE SPECIFIED

ELECTRICAL SERVICE
- SEE SPECIFIC NODE DEVICE REQUIREMENTS

MECHANICAL SERVICE
- CONTACT PRICE SALES REPRESENTATIVE

CONTROLS
- CONTROLS BY OTHERS

ASSEMBLY AND INSTALLATION
- ALL COMPONENTS SHOWN ARE FACTORY ASSEMBLED BY PARC UNLESS OTHERWISE NOTED
- ALL INSTALLATION BY OTHERS AND METHODS SHOWN ARE NOTIONAL
- (ASSY BY OTHERS): PROVIDED BY PARC, FIELD ASSEMBLED BY OTHERS
- (BY OTHERS): PROVIDED AND FIELD ASSEMBLED BY OTHERS

NOTES:
- DIMENSIONS SHOWN IN PARENTHESES ARE FOR REFERENCE ONLY (X.XX)
- METRIC DIMENSIONS SHOWN IN BRACKETS [X.XX]
- PRODUCT FINISH MAY VARY IN TONE, GLOSS AND TEXTURE; VARIATIONS ARE WITHIN PARC QUALITY STANDARDS
- TBC: DETAILS TO BE CONFIRMED
- REFERENCE SUBMITTAL 272380 FOR PLENUM DETAILS
- FLUSH CHANNEL WEIGHT = 2.3 KG / LIN. M
- FLUSH CHANNEL WITH DIFFUSER WEIGHT = 4.1 KG / LIN. M
- RECESSED CHANNEL WITH DIFFUSER WEIGHT = 2.6 KG / LIN. M

REV	DATE	DRAWN BY	CHECKED BY
G	2022-02-08	JAC	MLH
F	2021-09-19	NLD	JAC
E	2021-03-19	NPT	MLH
D	2020-05-27	NPT	MLH
C	2020-03-25	NPT	MLH
B	2020-03-12	NPT	MLH
A	2019-11-27	NPT	MLH

ALL DIMENSIONS IN INCHES UNLESS OTHERWISE SPECIFIED

TOLERANCES UNLESS OTHERWISE SPECIFIED

LINEAR	X.X ± .06	X.XX ± .03	X.XXX ± .01	INCHES
ANGULAR	X ± 1	X.X ± .5	X.XX ± .25	DEGREES

PROJECT

DRAWING TITLE


NODE CHANNEL

SUBMITTAL NUMBER **271710** | SHEET 4 OF 9 | SIZE B


© COPYRIGHT LINDNER CANADA 2024

SUBMITTAL


FLUSH CHANNEL WITH DIFFUSER - PUSH LATCH/MAGNET MOUNTING

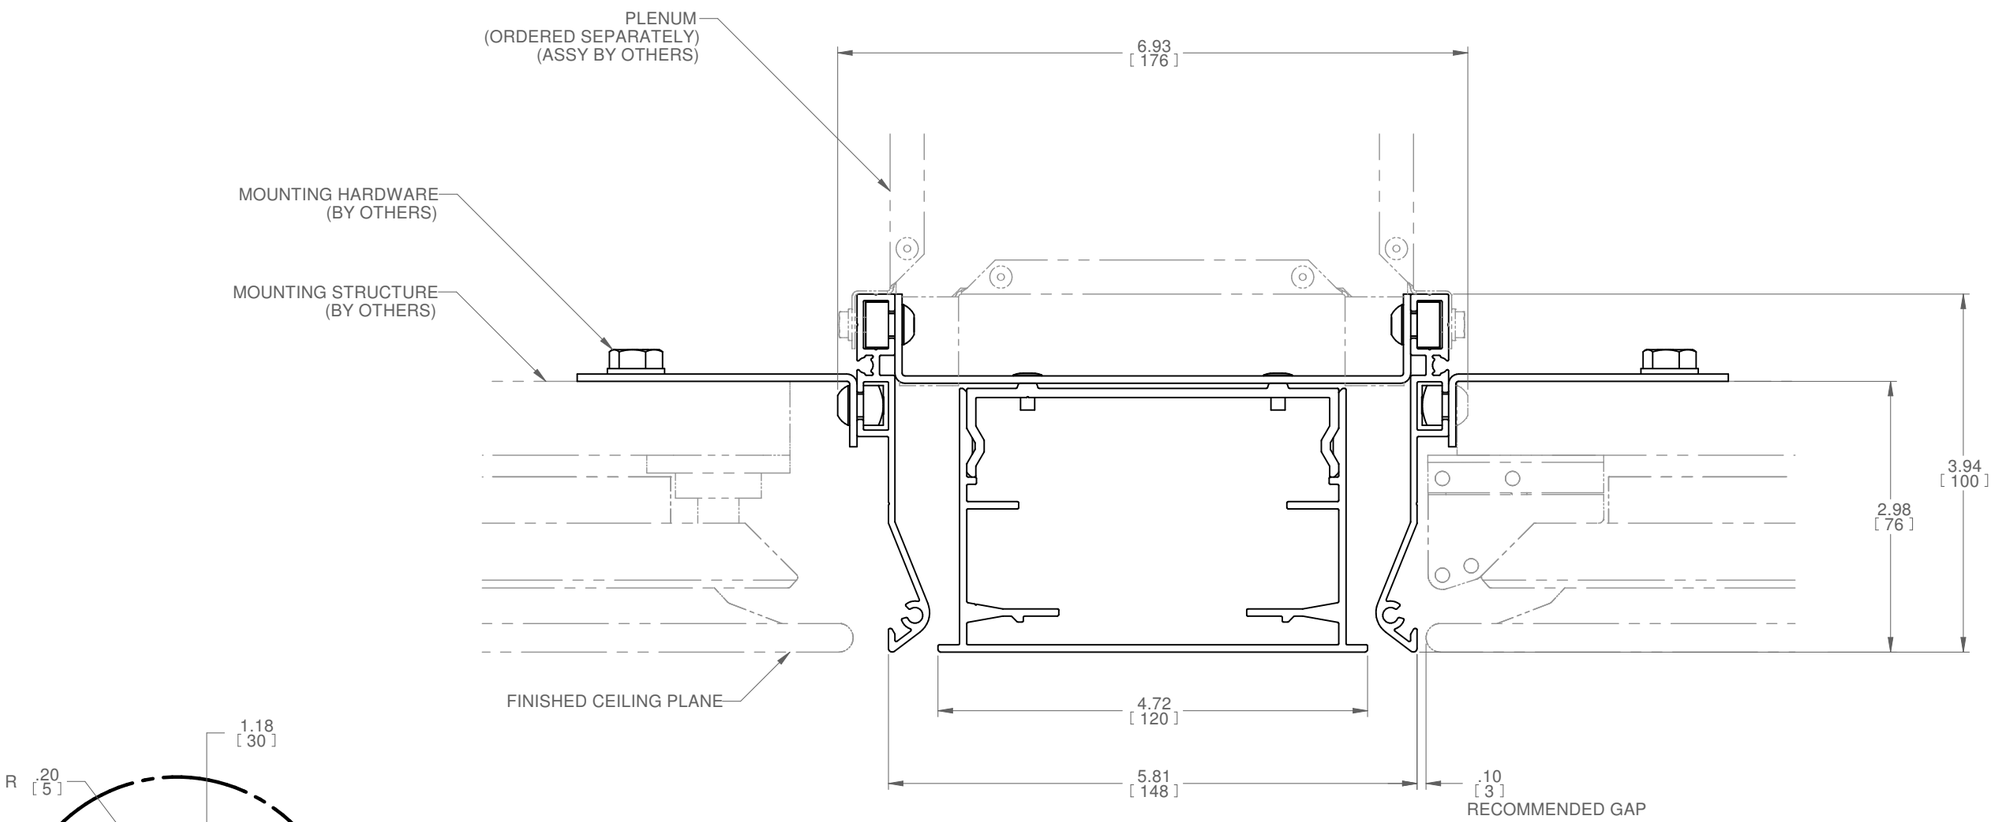

ELEVATION VIEW

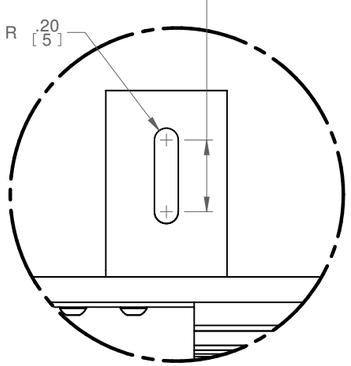

DETAIL B

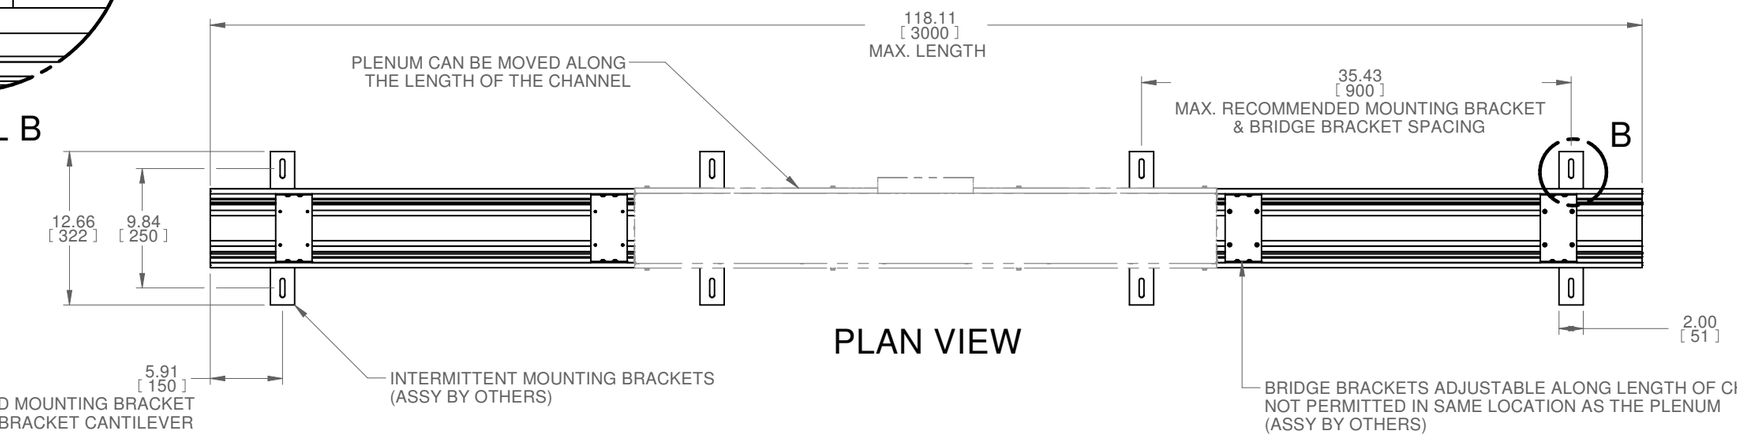

PLAN VIEW

Lindner PARC

PARC-CEILINGS.COM

CONSTRUCTION:
- FLUSH CHANNEL
  - ALUMINUM EXTRUSION
  - ALUMINUM SHEET
  - STEEL SHEET
- RECESSED CHANNEL
  - ALUMINUM EXTRUSION
  - ALUMINUM SHEET
  - STEEL SHEET

FINISH:
- SIGHT BLOCK – BLACK
- END CAP SCREWS – MATCH CHANNEL FINISH
- ALL HARDWARE; MILL FINISH UNLESS OTHERWISE SPECIFIED

ELECTRICAL SERVICE
- SEE SPECIFIC NODE DEVICE REQUIREMENTS

MECHANICAL SERVICE
- CONTACT PRICE SALES REPRESENTATIVE

CONTROLS
- CONTROLS BY OTHERS

ASSEMBLY AND INSTALLATION
- ALL COMPONENTS SHOWN ARE FACTORY ASSEMBLED BY PARC UNLESS OTHERWISE NOTED
- ALL INSTALLATION BY OTHERS AND METHODS SHOWN ARE NOTIONAL
- (ASSY BY OTHERS): PROVIDED BY PARC, FIELD ASSEMBLED BY OTHERS
- (BY OTHERS): PROVIDED AND FIELD ASSEMBLED BY OTHERS

NOTES:
- DIMENSIONS SHOWN IN PARENTHESES ARE FOR REFERENCE ONLY (X.XX)
- METRIC DIMENSIONS SHOWN IN BRACKETS [X.XX]
- PRODUCT FINISH MAY VARY IN TONE, GLOSS AND TEXTURE; VARIATIONS ARE WITHIN PARC QUALITY STANDARDS
- TBC: DETAILS TO BE CONFIRMED
- REFERENCE SUBMITTAL 272380 FOR PLENUM DETAILS
- FLUSH CHANNEL WEIGHT = 2.3 KG / LIN. M
- FLUSH CHANNEL WITH DIFFUSER WEIGHT = 4.1 KG / LIN. M
- RECESSED CHANNEL WITH DIFFUSER WEIGHT = 2.6 KG / LIN. M

REV	DATE	DRAWN BY	CHECKED BY
G	2022-02-08	JAC	MLH
F	2021-09-19	NLD	JAC
E	2021-03-19	NPT	MLH
D	2020-05-27	NPT	MLH
C	2020-03-25	NPT	MLH
B	2020-03-12	NPT	MLH
A	2019-11-27	NPT	MLH

ALL DIMENSIONS IN INCHES UNLESS OTHERWISE SPECIFIED

TOLERANCES UNLESS OTHERWISE SPECIFIED

LINEAR	X.X ± .06	X.XX ± .03	X.XXX ± .01	INCHES
ANGULAR	X ± 1	X.X ± .5	X.XX ± .25	DEGREES

PROJECT


DRAWING TITLE

NODE CHANNEL


SUBMITTAL NUMBER **271710** | SHEET 5 OF 9 | SIZE B

© COPYRIGHT LINDNER CANADA 2024

RECESSED CHANNEL WITH DIFFUSER - CORE MOUNTING

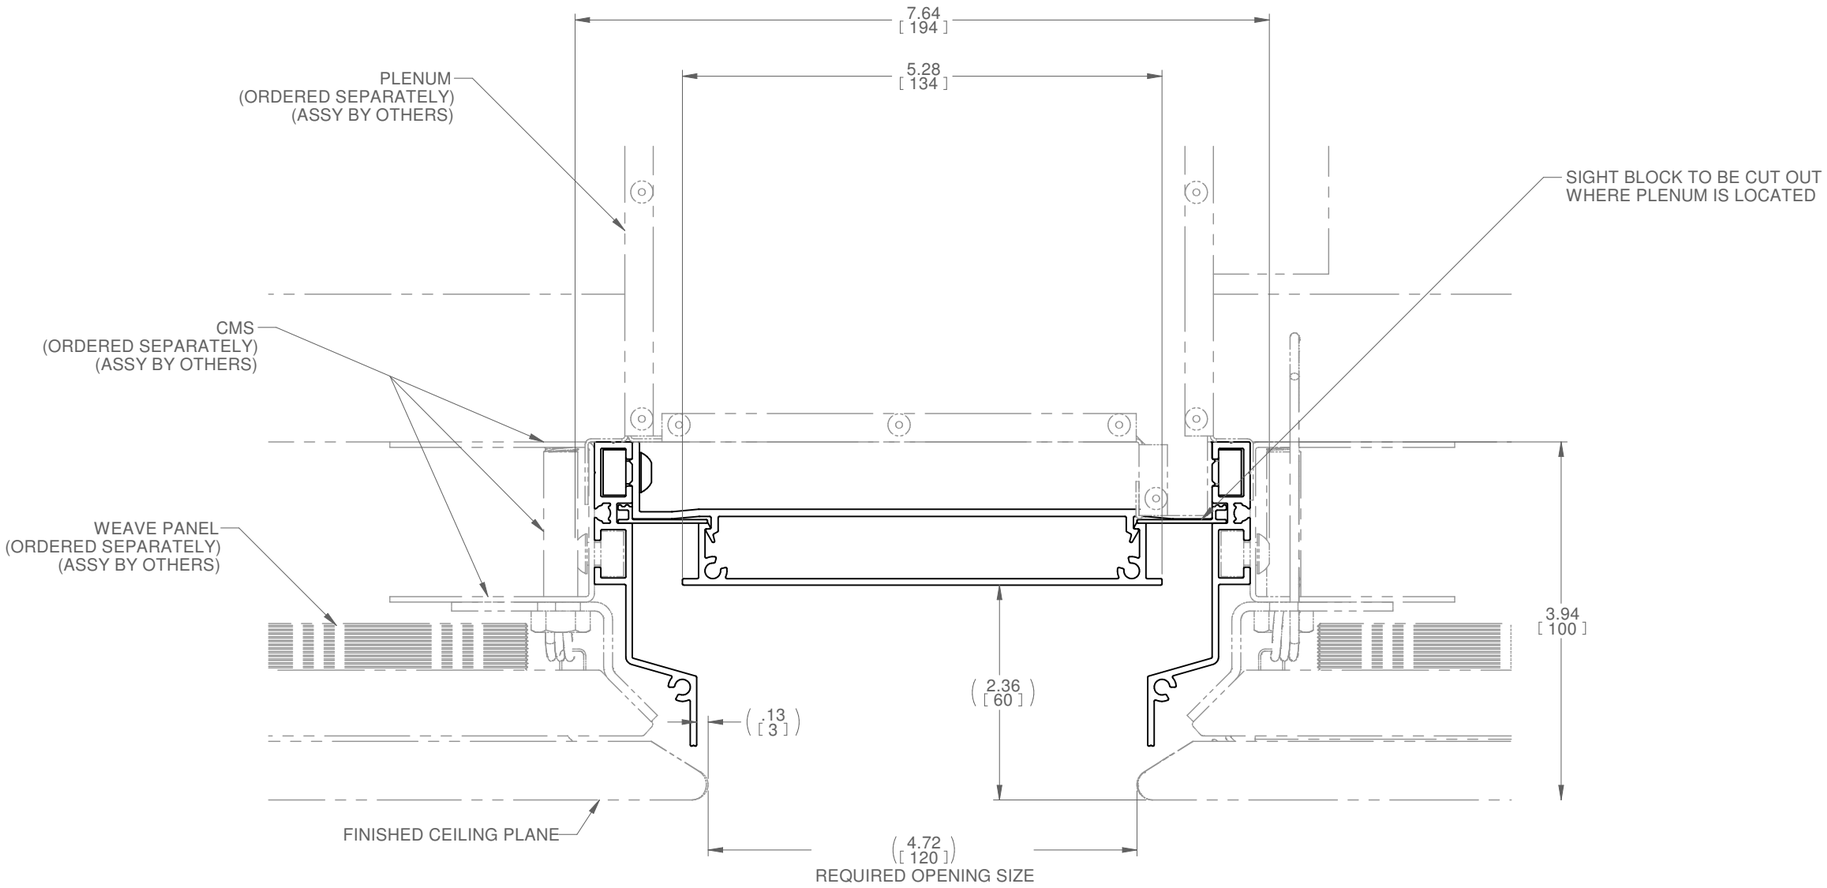

ELEVATION VIEW

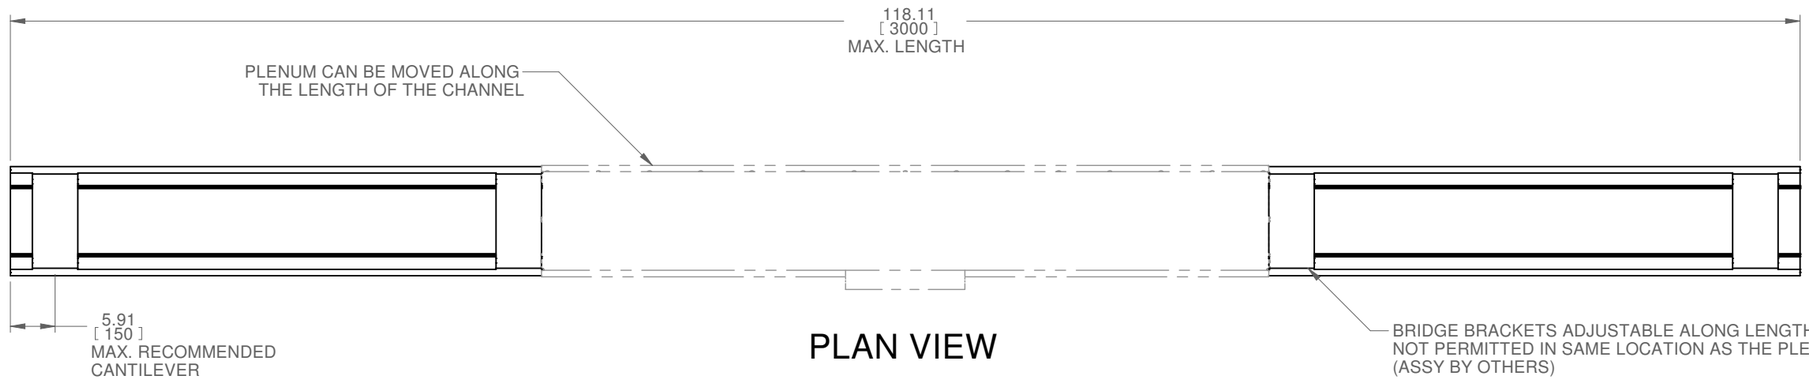

PLAN VIEW

Lindner PARC

PARC-CEILINGS.COM

CONSTRUCTION:
- FLUSH CHANNEL
  - ALUMINUM EXTRUSION
  - ALUMINUM SHEET
  - STEEL SHEET
- RECESSED CHANNEL
  - ALUMINUM EXTRUSION
  - ALUMINUM SHEET
  - STEEL SHEET

FINISH:
- SIGHT BLOCK – BLACK
- END CAP SCREWS – MATCH CHANNEL FINISH
- ALL HARDWARE; MILL FINISH UNLESS OTHERWISE SPECIFIED

ELECTRICAL SERVICE
- SEE SPECIFIC NODE DEVICE REQUIREMENTS

MECHANICAL SERVICE
- CONTACT PRICE SALES REPRESENTATIVE

CONTROLS
- CONTROLS BY OTHERS

ASSEMBLY AND INSTALLATION
- ALL COMPONENTS SHOWN ARE FACTORY ASSEMBLED BY PARC UNLESS OTHERWISE NOTED
- ALL INSTALLATION BY OTHERS AND METHODS SHOWN ARE NOTIONAL
- (ASSY BY OTHERS): PROVIDED BY PARC, FIELD ASSEMBLED BY OTHERS
- (BY OTHERS): PROVIDED AND FIELD ASSEMBLED BY OTHERS

NOTES:
- DIMENSIONS SHOWN IN PARENTHESES ARE FOR REFERENCE ONLY (X.XX)
- METRIC DIMENSIONS SHOWN IN BRACKETS [X.XX]
- PRODUCT FINISH MAY VARY IN TONE, GLOSS AND TEXTURE; VARIATIONS ARE WITHIN PARC QUALITY STANDARDS
- TBC: DETAILS TO BE CONFIRMED
- REFERENCE SUBMITTAL 272380 FOR PLENUM DETAILS
- FLUSH CHANNEL WEIGHT = 2.3 KG / LIN. M
- FLUSH CHANNEL WITH DIFFUSER WEIGHT = 4.1 KG / LIN. M
- RECESSED CHANNEL WITH DIFFUSER WEIGHT = 2.6 KG / LIN. M

REV	DATE	DRAWN BY	CHECKED BY
G	2022-02-08	JAC	MLH
F	2021-09-19	NLD	JAC
E	2021-03-19	NPT	MLH
D	2020-05-27	NPT	MLH
C	2020-03-25	NPT	MLH
B	2020-03-12	NPT	MLH
A	2019-11-27	NPT	MLH

ALL DIMENSIONS IN INCHES UNLESS OTHERWISE SPECIFIED

TOLERANCES UNLESS OTHERWISE SPECIFIED

LINEAR	X.X ± .06	X.XX ± .03	X.XXX ± .01	INCHES
ANGULAR	X ± 1	X.X ± .5	X.XX ± .25	DEGREES

PROJECT


DRAWING TITLE

NODE CHANNEL


SUBMITTAL NUMBER	SHEET	SIZE
271710	6 OF 9	B

© COPYRIGHT LINDNER CANADA 2024


RECESSED CHANNEL WITH DIFFUSER - PUSH LATCH/MAGNET MOUNTING

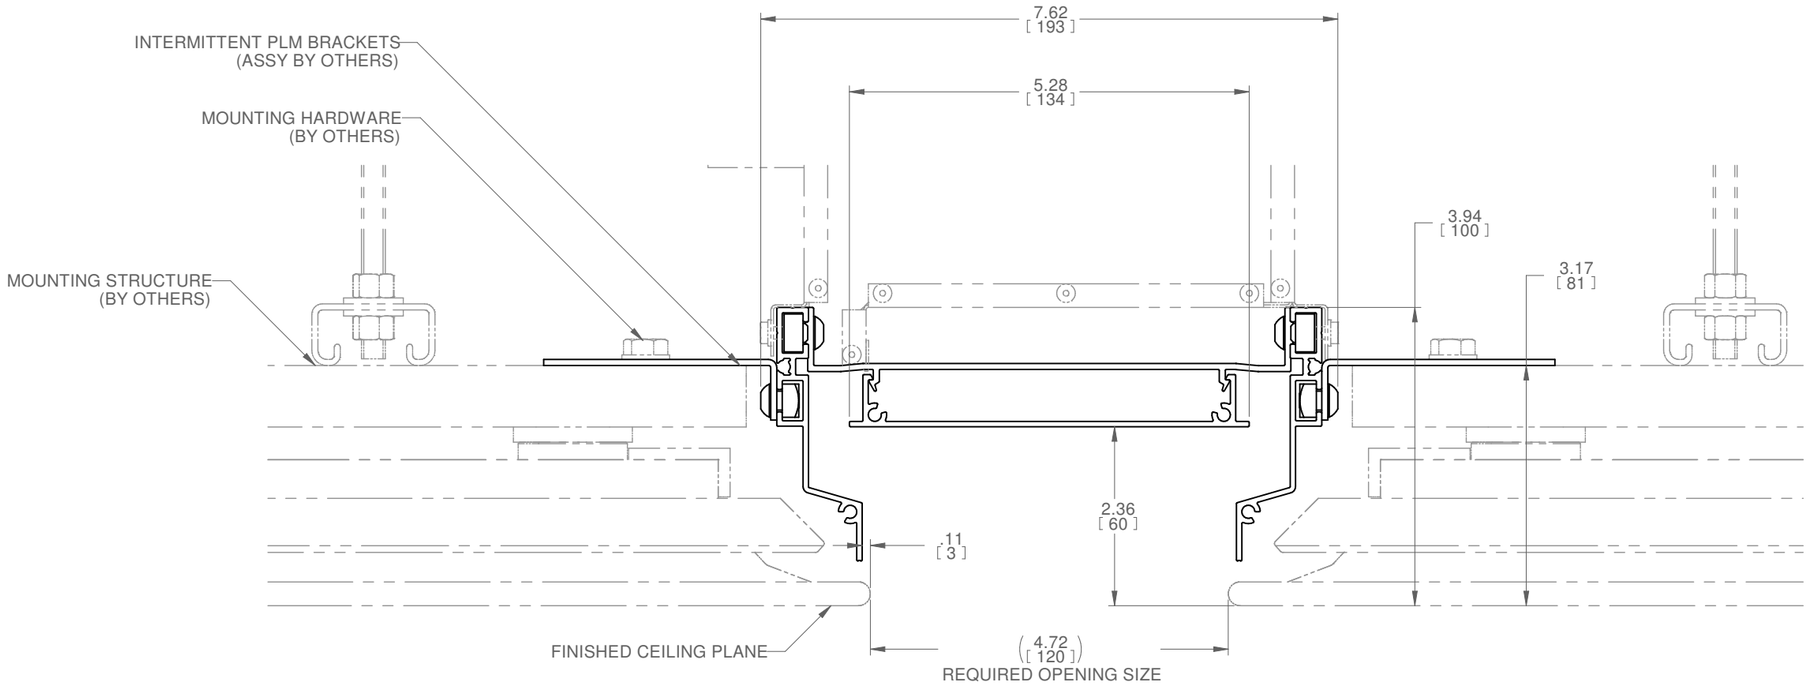

ELEVATION VIEW

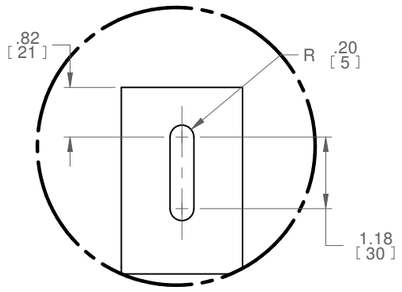

DETAIL C

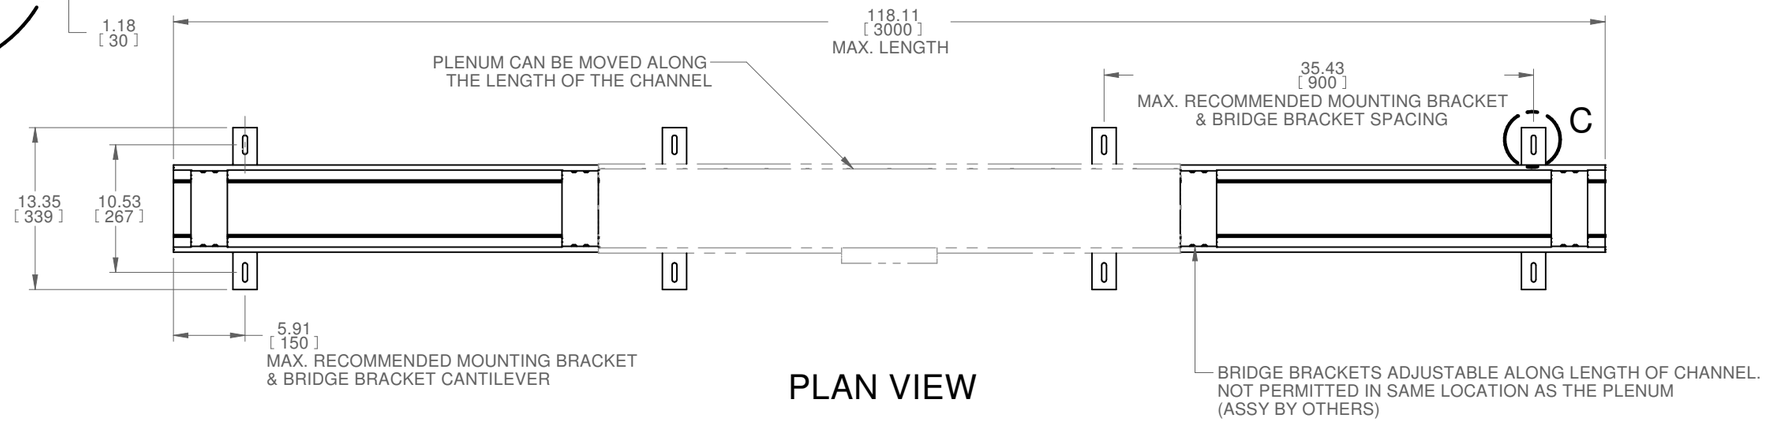

PLAN VIEW

Lindner PARC
PARC-CEILINGS.COM

CONSTRUCTION:
- FLUSH CHANNEL
  - ALUMINUM EXTRUSION
  - ALUMINUM SHEET
  - STEEL SHEET
- RECESSED CHANNEL
  - ALUMINUM EXTRUSION
  - ALUMINUM SHEET
  - STEEL SHEET

FINISH:
- SIGHT BLOCK – BLACK
- END CAP SCREWS – MATCH CHANNEL FINISH
- ALL HARDWARE; MILL FINISH UNLESS OTHERWISE SPECIFIED

ELECTRICAL SERVICE
- SEE SPECIFIC NODE DEVICE REQUIREMENTS

MECHANICAL SERVICE
- CONTACT PRICE SALES REPRESENTATIVE

CONTROLS
- CONTROLS BY OTHERS

ASSEMBLY AND INSTALLATION
- ALL COMPONENTS SHOWN ARE FACTORY ASSEMBLED BY PARC UNLESS OTHERWISE NOTED
- ALL INSTALLATION BY OTHERS AND METHODS SHOWN ARE NOTIONAL
- (ASSY BY OTHERS): PROVIDED BY PARC, FIELD ASSEMBLED BY OTHERS
- (BY OTHERS): PROVIDED AND FIELD ASSEMBLED BY OTHERS

NOTES:
- DIMENSIONS SHOWN IN PARENTHESES ARE FOR REFERENCE ONLY (X.XX)
- METRIC DIMENSIONS SHOWN IN BRACKETS [X.XX]
- PRODUCT FINISH MAY VARY IN TONE, GLOSS AND TEXTURE; VARIATIONS ARE WITHIN PARC QUALITY STANDARDS
- TBC: DETAILS TO BE CONFIRMED
- REFERENCE SUBMITTAL 272380 FOR PLENUM DETAILS
- FLUSH CHANNEL WEIGHT = 2.3 KG / LIN. M
- FLUSH CHANNEL WITH DIFFUSER WEIGHT = 4.1 KG / LIN. M
- RECESSED CHANNEL WITH DIFFUSER WEIGHT = 2.6 KG / LIN. M

REV	DATE	DRAWN BY	CHECKED BY
G	2022-02-08	JAC	MLH
F	2021-09-19	NLD	JAC
E	2021-03-19	NPT	MLH
D	2020-05-27	NPT	MLH
C	2020-03-25	NPT	MLH
B	2020-03-12	NPT	MLH
A	2019-11-27	NPT	MLH

ALL DIMENSIONS IN INCHES UNLESS OTHERWISE SPECIFIED

TOLERANCES UNLESS OTHERWISE SPECIFIED

LINEAR	X.X ± .06	X.XX ± .03	X.XXX ± .01	INCHES
ANGULAR	X ± 1	X.X ± .5	X.XX ± .25	DEGREES

PROJECT

DRAWING TITLE
NODE CHANNEL

SUBMITTAL NUMBER **271710**


SHEET 7 OF 9

SIZE B

© COPYRIGHT LINDNER CANADA 2024


SUBMITTAL

RECESSED CHANNEL WITH DIFFUSER - TRIMLESS

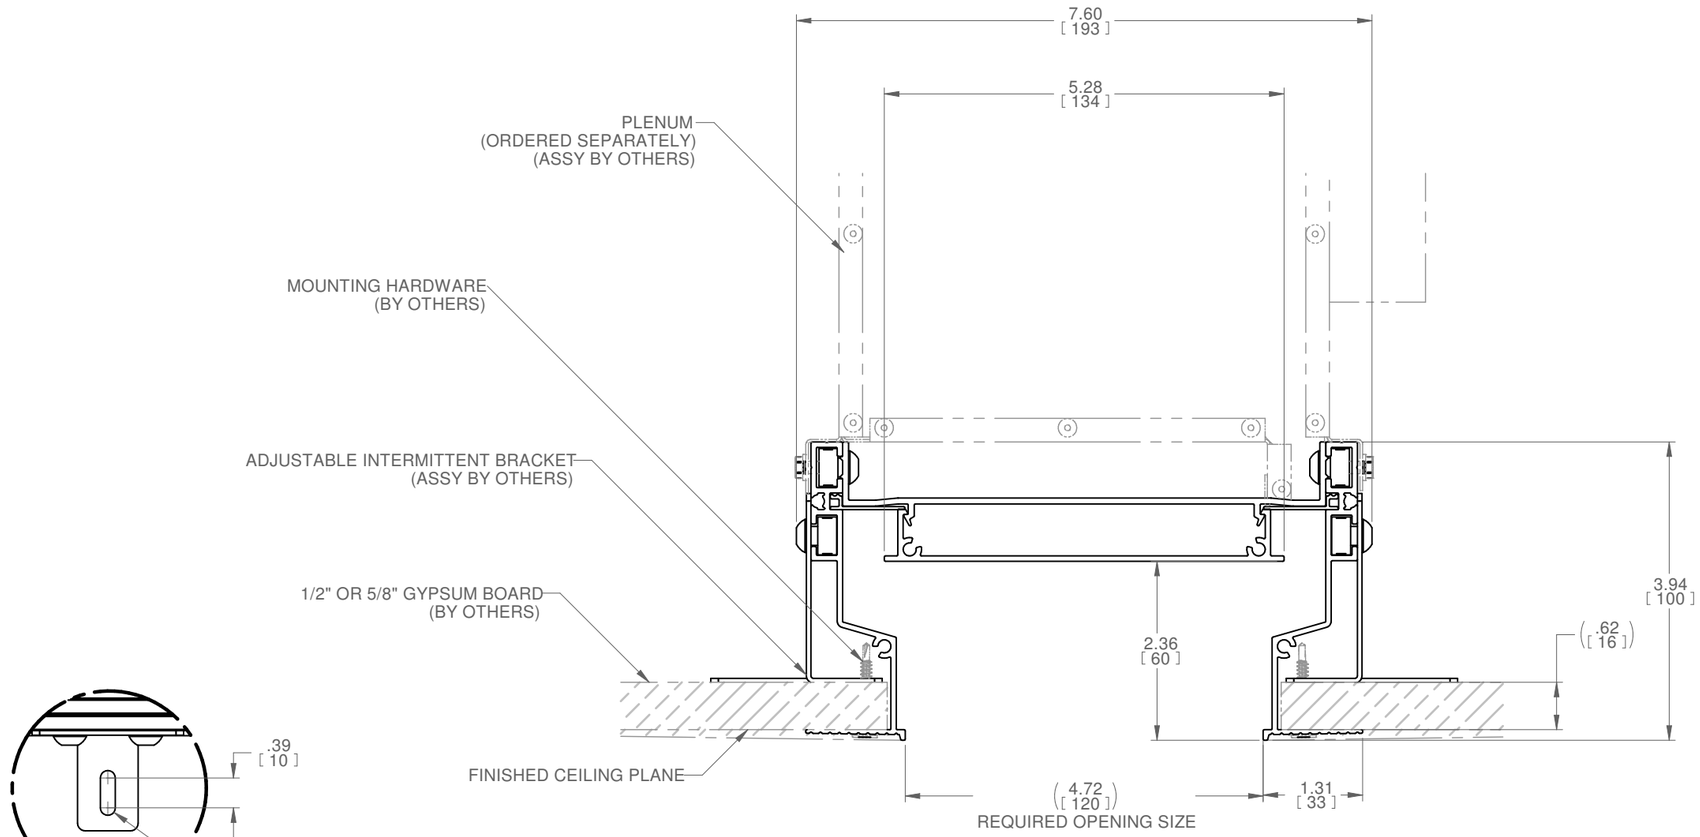

ELEVATION VIEW

DETAIL D

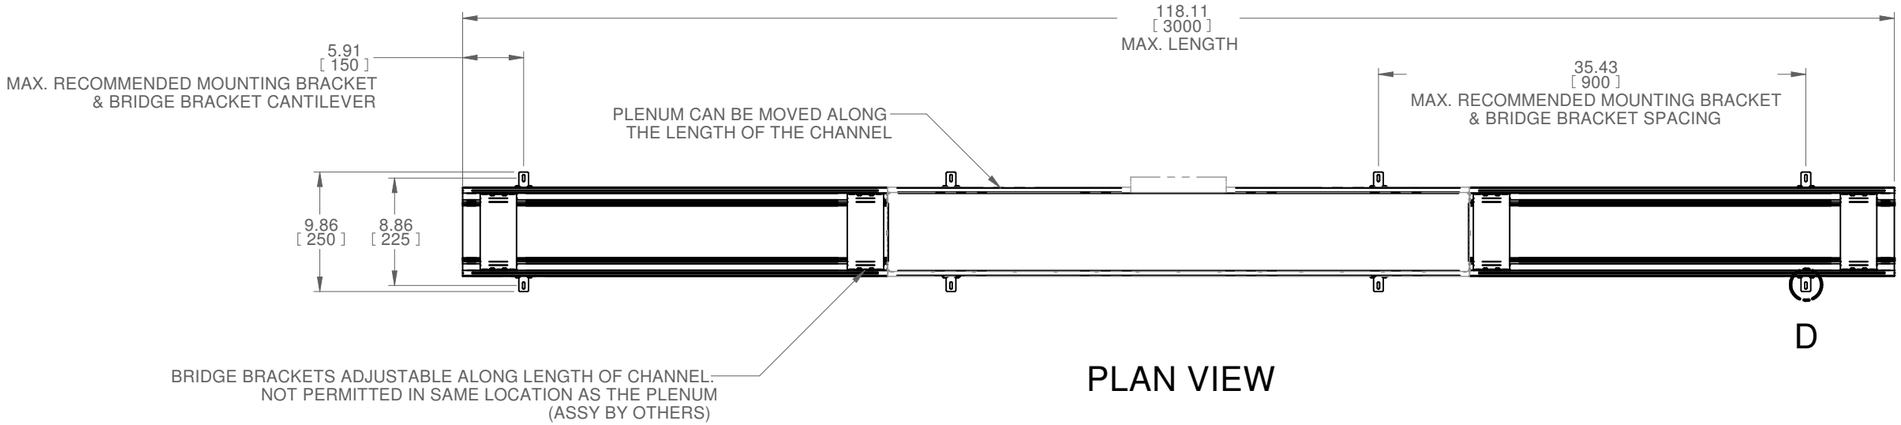

PLAN VIEW

Lindner PARC

PARC-CEILINGS.COM

CONSTRUCTION:
- FLUSH CHANNEL
  - ALUMINUM EXTRUSION
  - ALUMINUM SHEET
  - STEEL SHEET
- RECESSED CHANNEL
  - ALUMINUM EXTRUSION
  - ALUMINUM SHEET
  - STEEL SHEET

FINISH:
- SIGHT BLOCK – BLACK
- END CAP SCREWS – MATCH CHANNEL FINISH
- ALL HARDWARE; MILL FINISH UNLESS OTHERWISE SPECIFIED

ELECTRICAL SERVICE
- SEE SPECIFIC NODE DEVICE REQUIREMENTS

MECHANICAL SERVICE
- CONTACT PRICE SALES REPRESENTATIVE

CONTROLS
- CONTROLS BY OTHERS

ASSEMBLY AND INSTALLATION
- ALL COMPONENTS SHOWN ARE FACTORY ASSEMBLED BY PARC UNLESS OTHERWISE NOTED
- ALL INSTALLATION BY OTHERS AND METHODS SHOWN ARE NOTIONAL
- (ASSY BY OTHERS): PROVIDED BY PARC, FIELD ASSEMBLED BY OTHERS
- (BY OTHERS): PROVIDED AND FIELD ASSEMBLED BY OTHERS

NOTES:
- DIMENSIONS SHOWN IN PARENTHESES ARE FOR REFERENCE ONLY (X.XX)
- METRIC DIMENSIONS SHOWN IN BRACKETS [X.XX]
- PRODUCT FINISH MAY VARY IN TONE, GLOSS AND TEXTURE; VARIATIONS ARE WITHIN PARC QUALITY STANDARDS
- TBC: DETAILS TO BE CONFIRMED
- REFERENCE SUBMITTAL 272380 FOR PLENUM DETAILS
- FLUSH CHANNEL WEIGHT = 2.3 KG / LIN. M
- FLUSH CHANNEL WITH DIFFUSER WEIGHT = 4.1 KG / LIN. M
- RECESSED CHANNEL WITH DIFFUSER WEIGHT = 2.6 KG / LIN. M

REV	DATE	DRAWN BY	CHECKED BY
G	2022-02-08	JAC	MLH
F	2021-09-19	NLD	JAC
E	2021-03-19	NPT	MLH
D	2020-05-27	NPT	MLH
C	2020-03-25	NPT	MLH
B	2020-03-12	NPT	MLH
A	2019-11-27	NPT	MLH

ALL DIMENSIONS IN INCHES UNLESS OTHERWISE SPECIFIED

TOLERANCES UNLESS OTHERWISE SPECIFIED

LINEAR	X.X ± .06	X.XX ± .03	X.XXX ± .01	INCHES
ANGULAR	X ± 1	X.X ± .5	X.XX ± .25	DEGREES

PROJECT

DRAWING TITLE


NODE CHANNEL

SUBMITTAL NUMBER **271710** | SHEET 8 OF 9 | SIZE B

© COPYRIGHT LINDNER CANADA 2024

SUBMITTAL

DEVICES

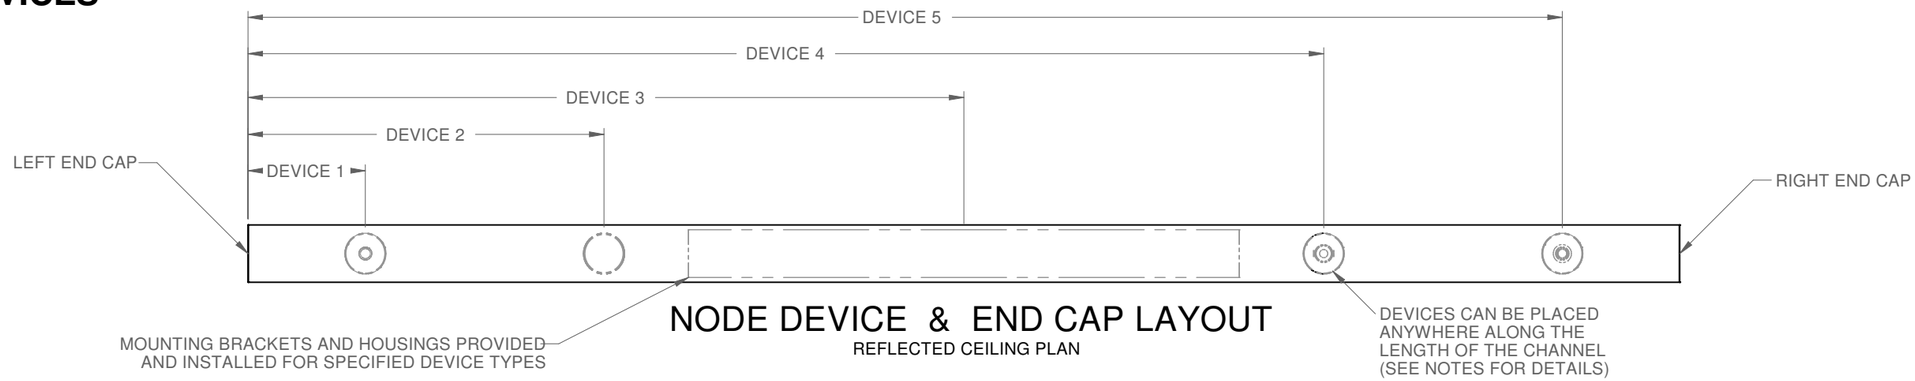

NODE DEVICE & END CAP LAYOUT

REFLECTED CEILING PLAN

NOTES:

1 CUTOUTS AND HOUSINGS PROVIDED. DEVICES ORDERED SEPARATELY

2 MAXIMUM 5 DEVICES PER CHANNEL (FOR ADDITIONAL DEVICES, CONTACT YOUR SALES REPRESENTATIVE)

3 MINIMUM DEVICE SPACING FROM END OF CHANNEL: 150MM EDGE TO EDGE


4 TYPICAL MINIMUM SPACING BETWEEN DEVICES: 30MM EDGE TO EDGE

5 DOWNLIGHT ON TRIMLESS RECESSED CHANNELS REQUIRE ACCESS PANELS FOR SERVICE / INSTALLATION (BY OTHERS)

6 FOR THIRD PARTY DEVICE INTEGRATION PLEASE CONTACT YOUR SALES REPRESENTATIVE


	AVAILABLE DEVICE TYPES	DEVICE C/L TO EDGE
	BLANK NODE	1.77 [45]
	CAMERA	1.77 [45]
5	DOWNLIGHT	1.77 [45]
	EMERGENCY LIGHT	1.77 [45]
	LINEAR LIGHT	22.72 [577]
	ROSE NODE	1.77 [45]
	SENSOR	1.77 [45]
	SMOKE SAMPLING POINT	1.77 [45]
	SPEAKER	5.31 [135]
	SPOTLIGHT	1.77 [45]
	SPRINKLER	1.77 [45]

END CONDITIONS

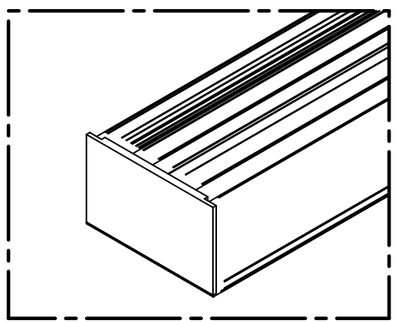


END CAP DETAIL VIEW

FLUSH CHANNEL

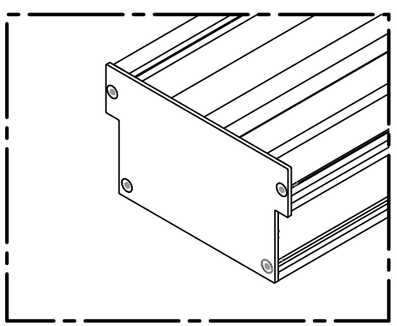

END CAP DETAIL VIEW

FLUSH CHANNEL WITH DIFFUSER

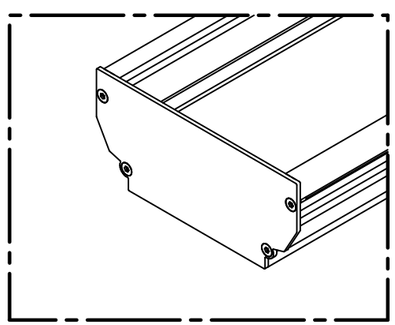

END CAP DETAIL VIEW

RECESSED CHANNEL

Lindner PARC

PARC-CEILINGS.COM

CONSTRUCTION:
- FLUSH CHANNEL
  - ALUMINUM EXTRUSION
  - ALUMINUM SHEET
  - STEEL SHEET
- RECESSED CHANNEL
  - ALUMINUM EXTRUSION
  - ALUMINUM SHEET
  - STEEL SHEET

FINISH:
- SIGHT BLOCK – BLACK
- END CAP SCREWS – MATCH CHANNEL FINISH
- ALL HARDWARE; MILL FINISH UNLESS OTHERWISE SPECIFIED

ELECTRICAL SERVICE
- SEE SPECIFIC NODE DEVICE REQUIREMENTS

MECHANICAL SERVICE
- CONTACT PRICE SALES REPRESENTATIVE

CONTROLS
- CONTROLS BY OTHERS

ASSEMBLY AND INSTALLATION
- ALL COMPONENTS SHOWN ARE FACTORY ASSEMBLED BY PARC UNLESS OTHERWISE NOTED
- ALL INSTALLATION BY OTHERS AND METHODS SHOWN ARE NOTIONAL
- (ASSY BY OTHERS): PROVIDED BY PARC, FIELD ASSEMBLED BY OTHERS
- (BY OTHERS): PROVIDED AND FIELD ASSEMBLED BY OTHERS

NOTES:
- DIMENSIONS SHOWN IN PARENTHESES ARE FOR REFERENCE ONLY (X.XX)
- METRIC DIMENSIONS SHOWN IN BRACKETS [X.XX]
- PRODUCT FINISH MAY VARY IN TONE, GLOSS AND TEXTURE; VARIATIONS ARE WITHIN PARC QUALITY STANDARDS
- TBC: DETAILS TO BE CONFIRMED
- REFERENCE SUBMITTAL 272380 FOR PLENUM DETAILS
- FLUSH CHANNEL WEIGHT = 2.3 KG / LIN. M
- FLUSH CHANNEL WITH DIFFUSER WEIGHT = 4.1 KG / LIN. M
- RECESSED CHANNEL WITH DIFFUSER WEIGHT = 2.6 KG / LIN. M

REV	DATE	DRAWN BY	CHECKED BY
G	2022-02-08	JAC	MLH
F	2021-09-19	NLD	JAC
E	2021-03-19	NPT	MLH
D	2020-05-27	NPT	MLH
C	2020-03-25	NPT	MLH
B	2020-03-12	NPT	MLH
A	2019-11-27	NPT	MLH

ALL DIMENSIONS IN INCHES UNLESS OTHERWISE SPECIFIED

TOLERANCES UNLESS OTHERWISE SPECIFIED

LINEAR	X.X ± .06	X.XX ± .03	X.XXX ± .01	INCHES
ANGULAR	X ± 1	X.X ± .5	X.XX ± .25	DEGREES

PROJECT

DRAWING TITLE

NODE CHANNEL

SUBMITTAL NUMBER **271710**

SHEET 9 OF 9

SIZE B

© COPYRIGHT LINDNER CANADA 2024